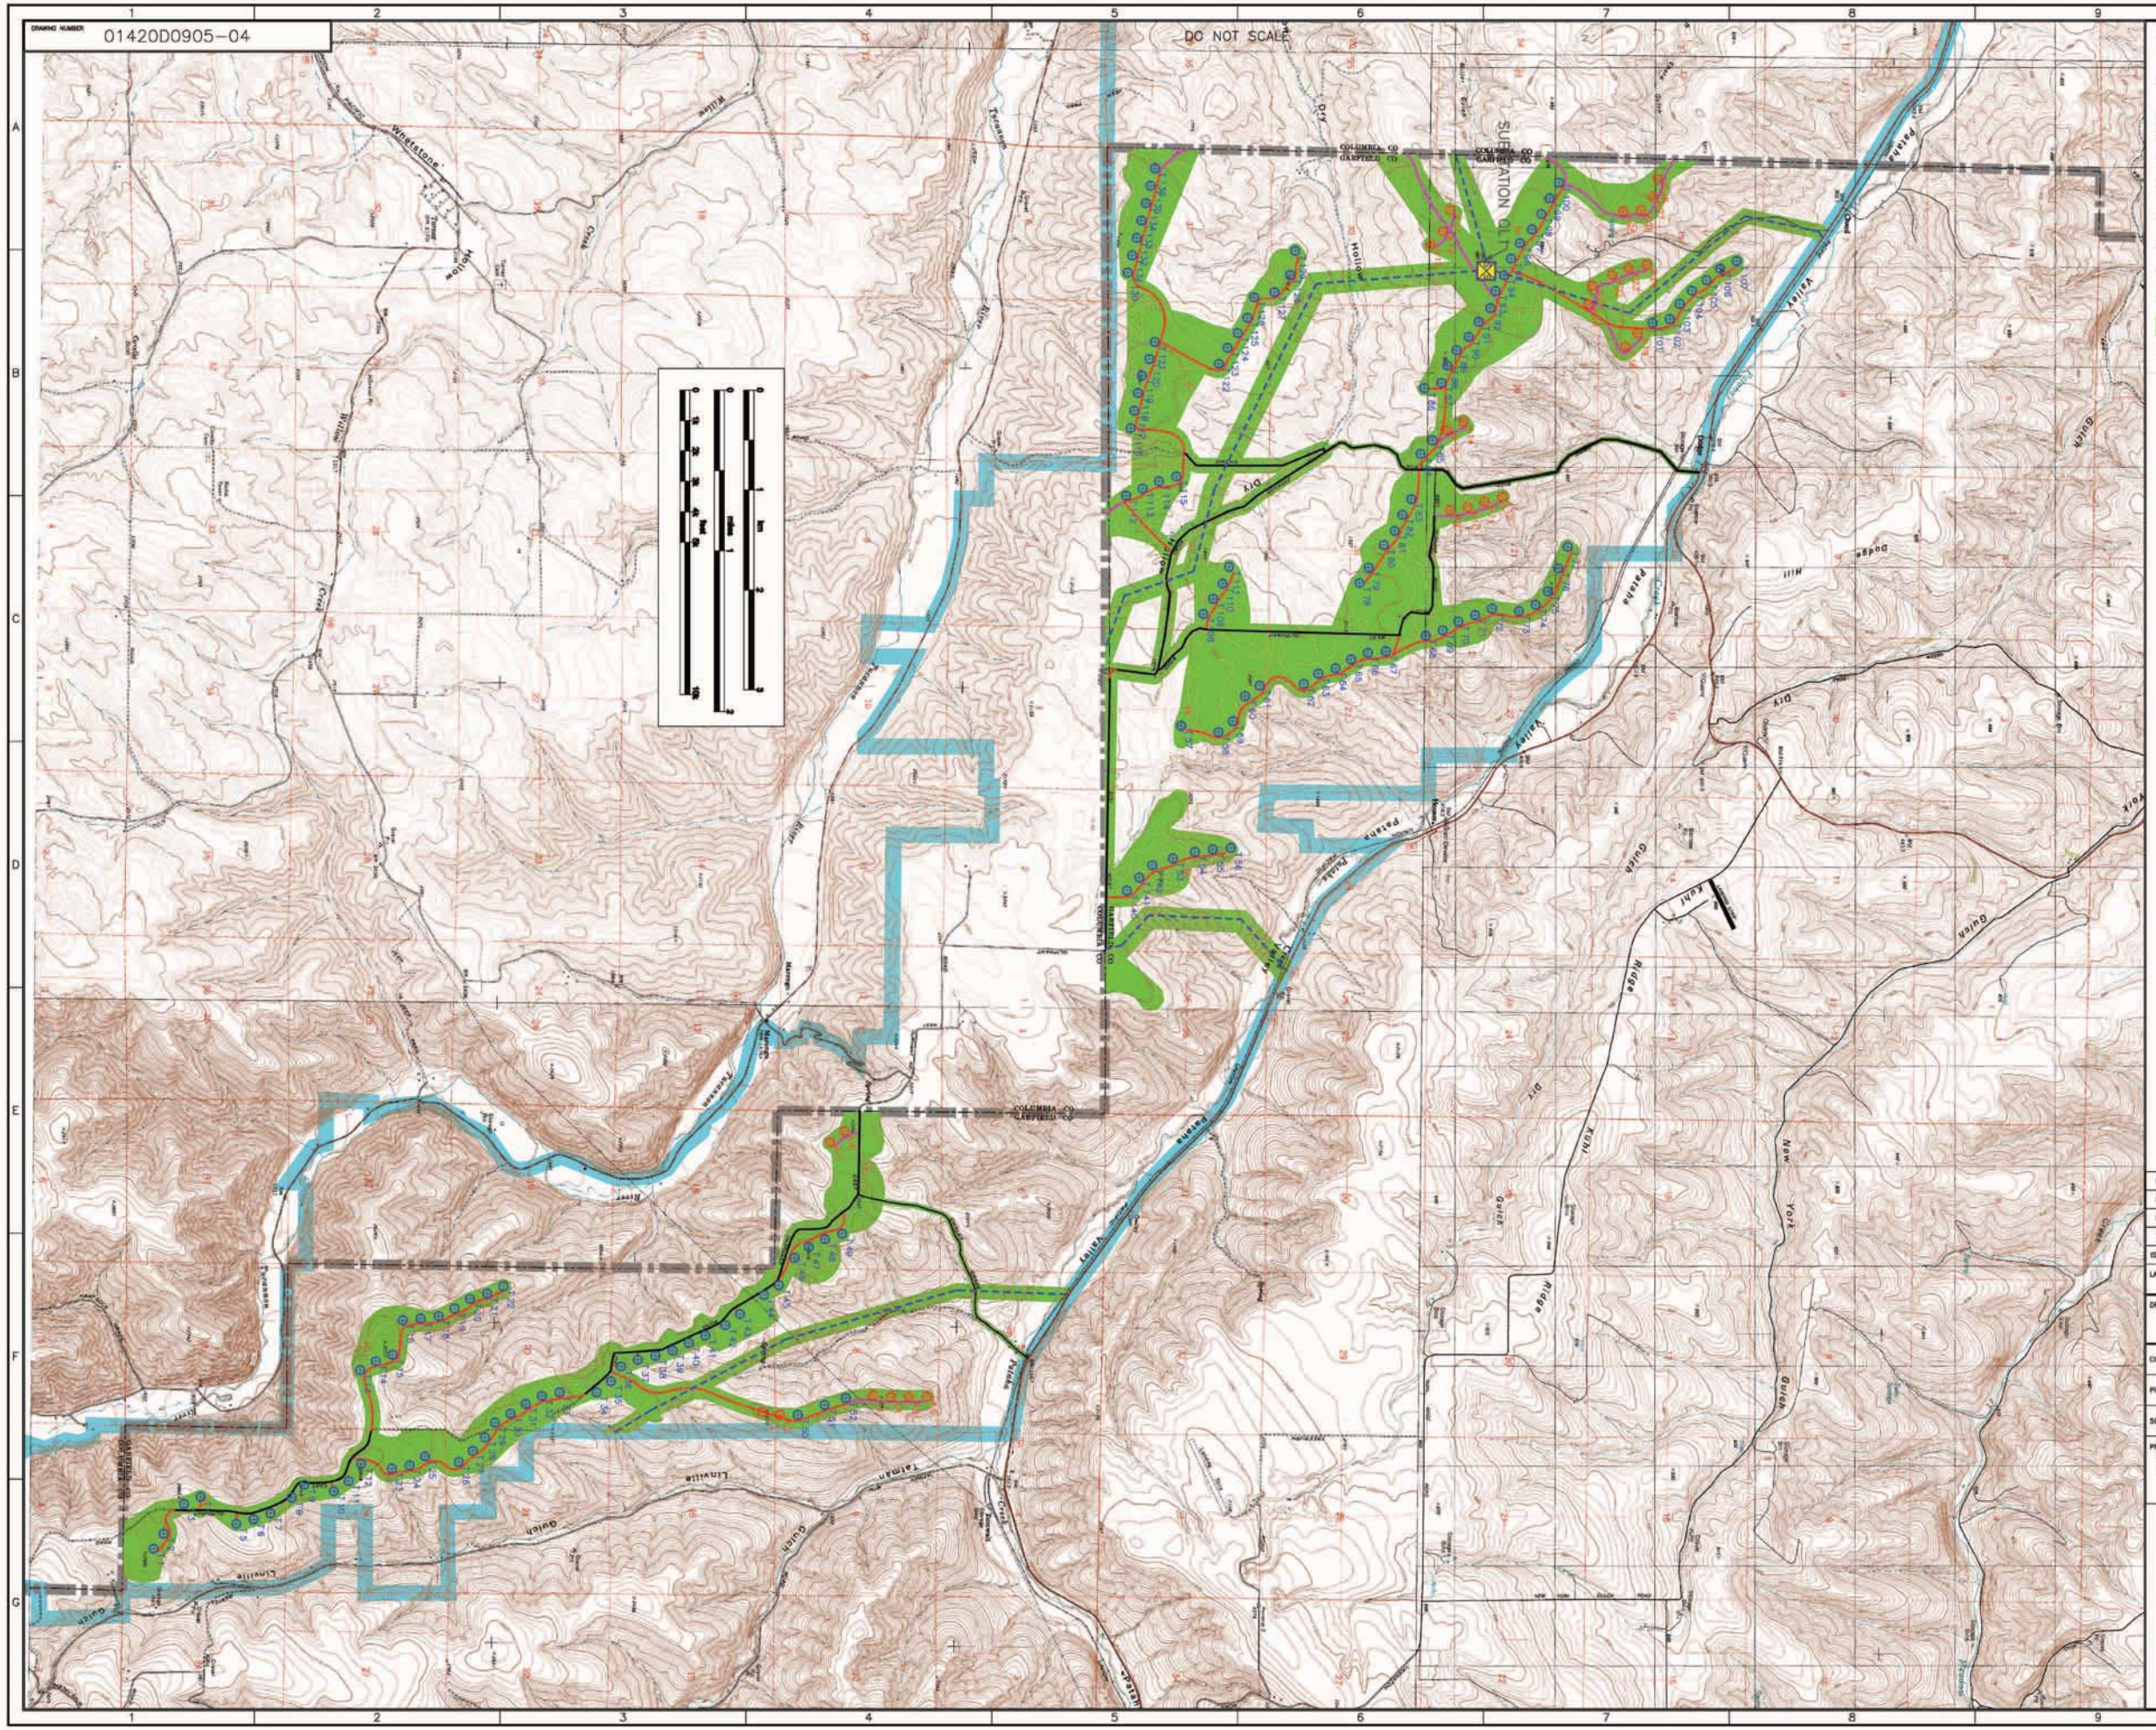

PROPOSED TURBINE (139 of)

ALTERNATE TURBINE (28 of)

PROPOSED SUBSTATION

PROPOSED OHL 230kV

EXISTING DIRT ROAD FOR UPGRADE

EXISTING ROAD FOR UPGRADE

PROPOSED NEW ROAD

PROPOSED ALTERNATE NEW ROAD

PROJECT BOUNDARY

SURVEY AREA

COUNTY BOUNDARY

BUFFER:
- ≥100FT FROM EXISTING ROAD CENTERLINES
- ≥250FT FROM TURBINE STRING CENTERLINES
- ≥250FT FROM PROPOSED ROAD CENTERLINES
- ≥250FT FROM PERIMETER OF BUILDINGS

ROAD LAYOUT FROM RES DRAWING 1420D1004-02

NORTH

ISSUE	DRAWN	DATE	APPD	DATE	REVISION NOTES
04	EW	010609	CF	010609	TITLE ALTERATION
03	EW	122908	CF	123008	PERMITTING BUFFER ALTERATION
02	BH	071108	CF	111308	MODIFIED BUFFER REGION
01	BH	220908	CF	100808	FIRST ISSUE

LAYOUT DWG N/A — T-LAYOUT NO. PUSAhop304/310

DRAWING NUMBER 01420D0905-04

COORDS UTM ZONE 11, NAD 27 METERS

PURPOSE PRELIMINARY

SCALE 1:30,000 — ORIGINAL PLOT SIZE A1

PROJECT TITLE WASHINGTON – OLIPHANT RIDGE WIND FARM

Figure 2-8

Oliphant Ridge Permitting Layout